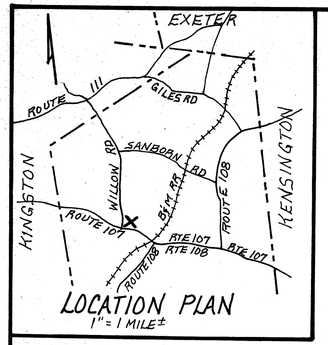

LEGEND

S 43-16-00E	S 43°-16'-00"E (TYP)
680.72	680.72 FT. (TYP)
SET D.H.	SET ½" DRILL HOLE
SET P.M.	SET PUNCH MARK
	STONE WALL (FIELDSTONE OR STONE MASONRY)
R.C.R.	ROCKINGHAM COUNTY REGISTRY OF DEEDS

REFERENCES

R.C.R. 1394-074
R.C.R. 1289-076
R.C.R. 1304-413
R.C.R. 1028-003
R.C.R. 1035-148
R.C.R. 819-452
R.C.R. 816-295
R.C.R. 583-258
R.C.R. 576-047
R.C.R. 545-303
R.C.R. 553-127
R.C.R. 369-202
PROBATE #3664 NS
PROBATE #6227 NS

NOTES

1. OWNER OF RECORD:
   RICHARD W. & MARILYN WORTH
   50 DEPOT ROAD
   EAST KINGSTON, N.H. 03827
   TAX MAP #09-06-01
2. TOTAL AREA: 6.62 ACRES±
   R.C.R. 1938-382
3. BOUNDARY CONTROL TRAVERSE ERROR OF CLOSURE = 1' IN 37,000 USING WILTZ SET 4 TOTAL STATION.
4. GRANITE BOUNDS TO BE SET AT LOT CORNERS INDICATED OR ALONG LOT LINES AS NEEDED TO AVOID OBSTRUCTIONS.
5. N.H.D.E.S.-W.S.& P.C.D SUBDIVISION APPROVAL #38031
6. SEE N.H. HIGHWAY LAYOUT FED. AID PROJ. NO. 46, SHEET 3 OF 5
7. SUBJECT TRACT IS NOT LOCATED WITHIN A FEDERALLY DESIGNATED FLOOD HAZARD ZONE. REF. FEMA FIRM COMMUNITY 330203 PANEL 1, APRIL 2, 1986.

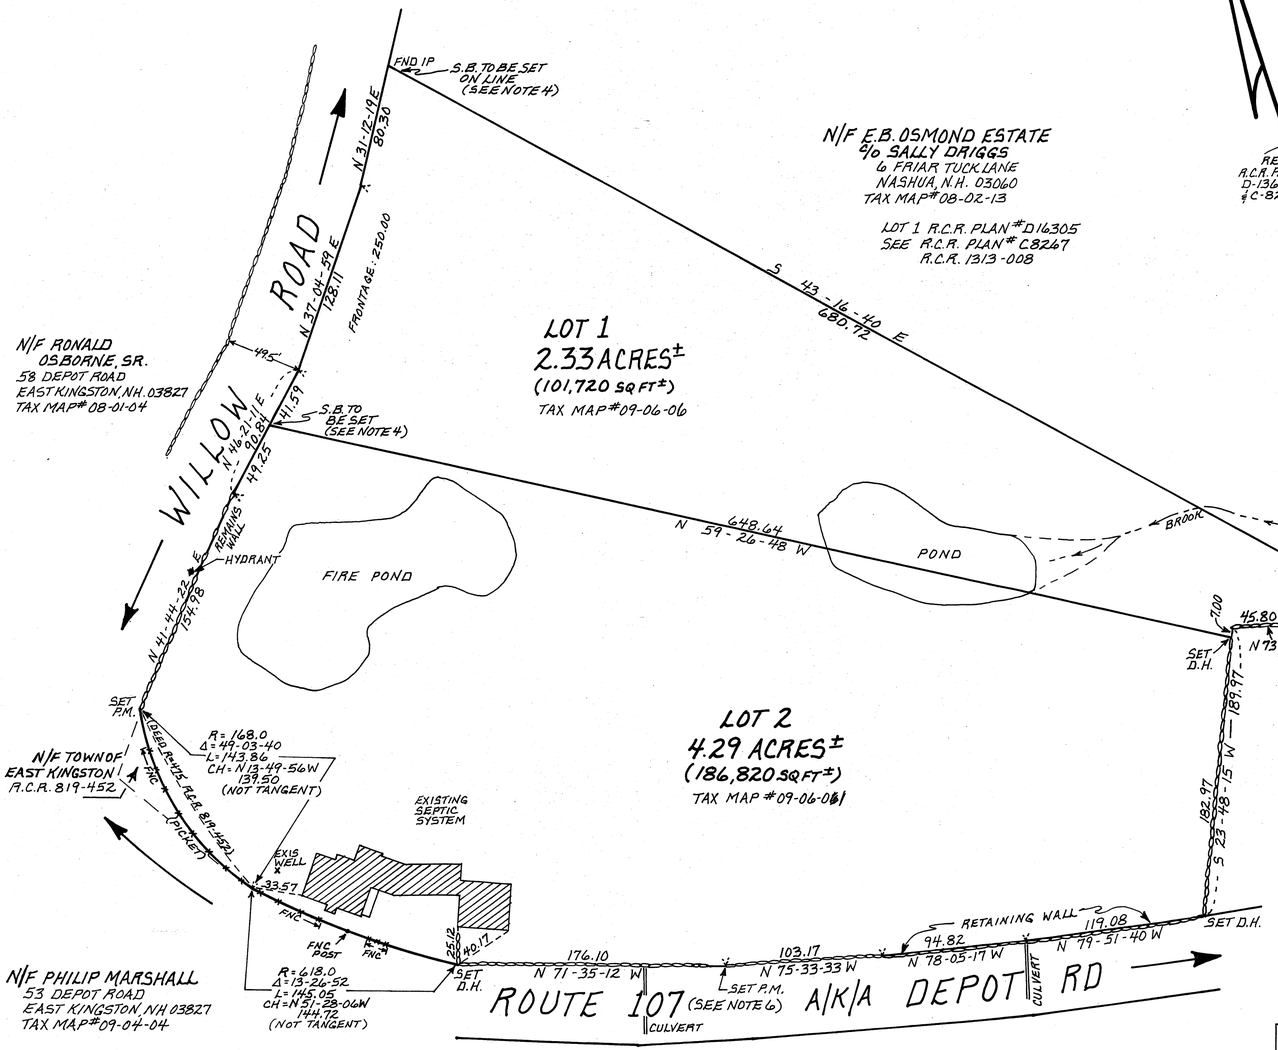

APPROVED BY THE
EAST KINGSTON PLANNING BOARD

Richard A Smith
Robert A Marston
Catherine J. Cooper
Wash Sf

DATE: Aug 16, 1989

STATE OF NEW HAMPSHIRE — No. 758 — ANNE W. BIALOBRZESKI — LICENSED LAND SURVEYOR
SIGNATURE
Aug 14, 1989

SUBDIVISION OF LAND
OF
RICHARD W. & MARILYN WORTH
IN
EAST KINGSTON, N.H.

SCALE: 1"=50' AUGUST 1989
STOCKTON SERVICES
HAMPTON, N.H.

0 25 50 100 150 200 FEET
0 10 20 30 50 METERS

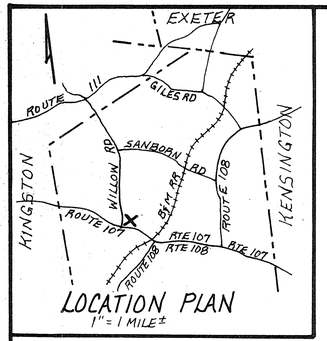

NOTES

1. SOIL SCIENTIST CERTIFICATION IS LIMITED TO THE FOLLOWING:
   a) TEST PIT DATA FOR LOT 1, PITS #1 AND #2 AS SHOWN.
   b) DELINEATION OF LIMIT OF POORLY DRAINED SOILS (— — — — —) IMPACTING PROPOSED DEVELOPMENT OF LOT 1 ONLY

BENCH MARKS

- #1 SET PK WILLOW ROAD NEAR EDGE PAVEMENT ELEV. 140.00
- #2 INVERT CULVERT SOUTH SIDE ROUTE 107 ELEV. 143.31

DATUM IS APPROX USGS AS SCALED FROM KINGSTON QUAD SHEET.

SOIL CLASSES

- 43 CANTON GRAVELLY FINE SANDY LOAM (WELL DRAINED)
- 549 SCARBORO MUCK (VERY POORLY DRAINED)
- 42 CANTON GRAVELLY FINE SANDY LOAM (WELL DRAINED)

SOURCE: USDA-SCS SOIL SURVEY-APRIL 1982

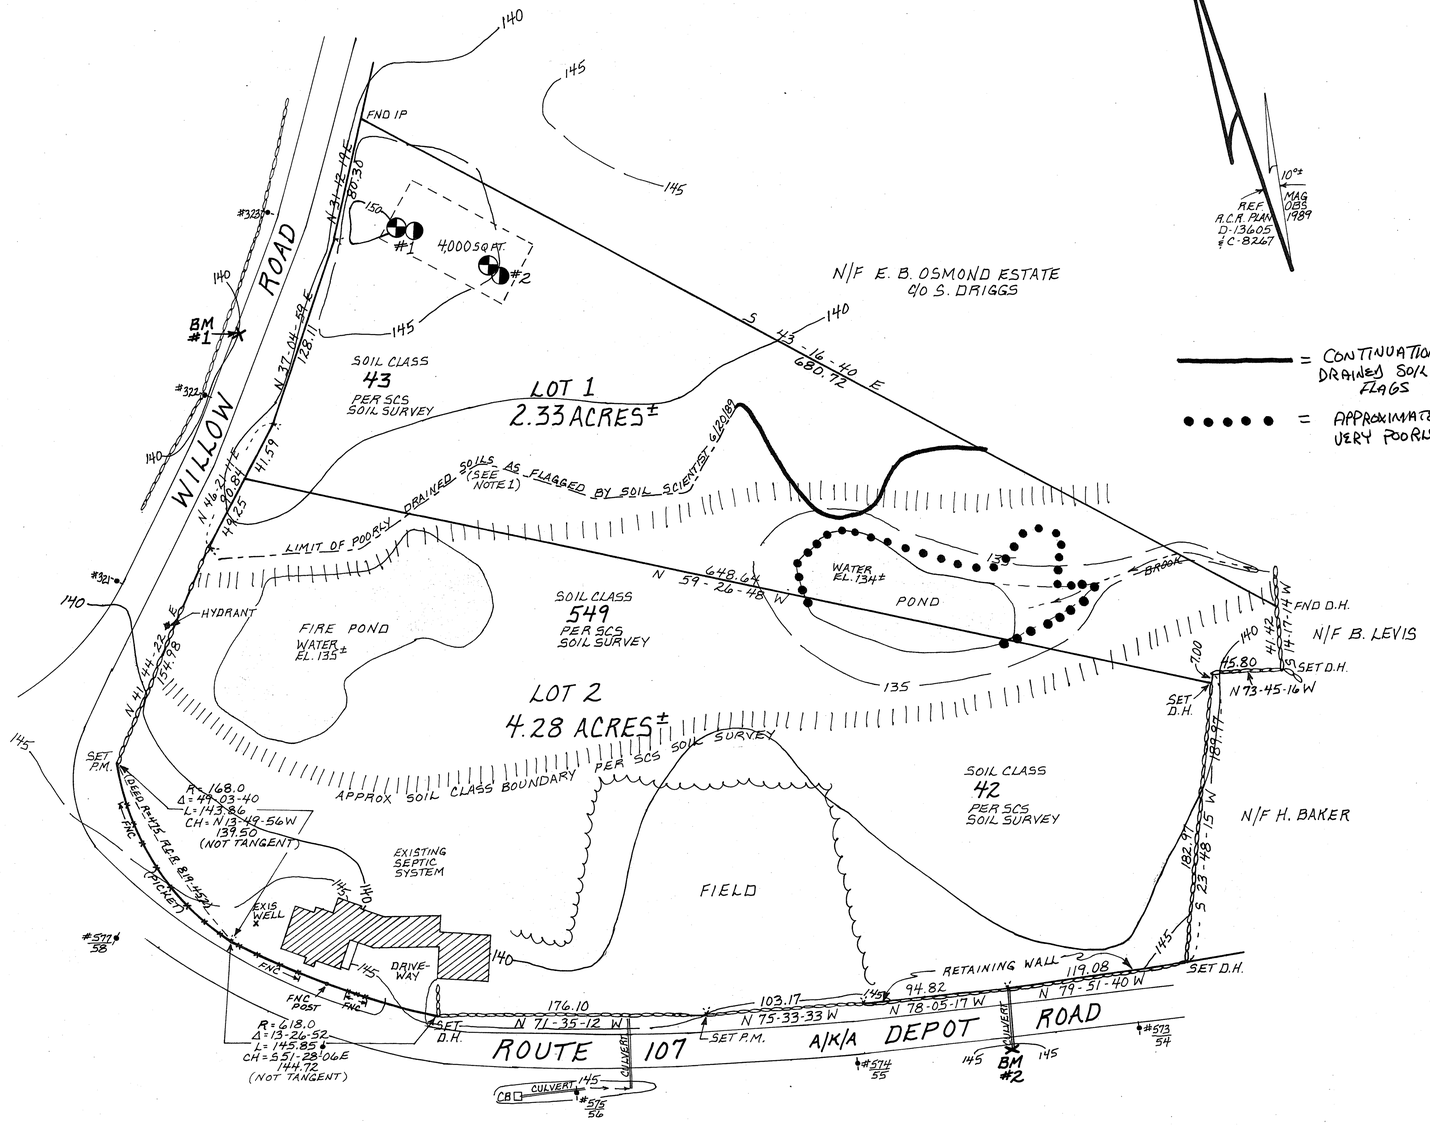

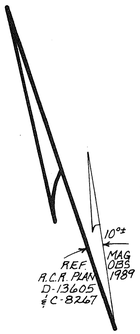

= CONTINUATION OF POORLY DRAINED SOIL BOUNDARY FLAGS 7, 8, AND 9

●●●●● = APPROXIMATE BOUNDARY OF VERY POORLY DRAINED SOILS

TEST PIT DATA

DATE: 6/20/89
LOGGED BY M. ERNEST JACOBS (SOIL SCIENTIST)
WITNESSED BY J. CONTI, R. SMITH (TOWN OF EAST KINGSTON)

#1

DARK BROWN FINE SANDY LOAM GRANULAR FRIABLE	7"
DARK YELLOW-BROWN FINE SANDY LOAM GRANULAR FRIABLE	24"
BROWN STONY LOAMY FINE SAND MASSIVE/WEAK ANGULAR BLOCKY FRIABLE	10'

E.SHWT @ 6"+
NO OBS H_2O
ROOTS TO 5'+

#2

VERY DARK BROWN FINE SANDY LOAM GRANULAR FRIABLE	10"
DARK YELLOW-BROWN LOAMY FINE SAND GRANULAR FRIABLE	24"
BROWNISH YELLOW FINE SAND MASSIVE FRIABLE	44"
BROWN STONY FINE SANDY LOAM WEAK MEDIUM ANGULAR BLOCKY FRIABLE	10'

E.SHWT @ 60"
NO OBS H_2O
ROOTS TO 5'+

PERC TEST DATA

DATE: 6/20/89
WITNESSED BY: J. CONTI (TOWN OF EAST KINGSTON)

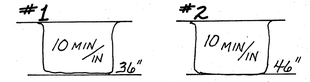

TOPOGRAPHIC PLAN
FOR
SUBDIVISION OF LAND
OF
RICHARD W. & MARILYN WORTH
IN
EAST KINGSTON, N.H.

SCALE: 1" = 50' JULY 1989
STOCKTON SERVICES
HAMPTON, N.H.

0 25 50 100 150 200 FEET
0 10 20 30 50 METERS